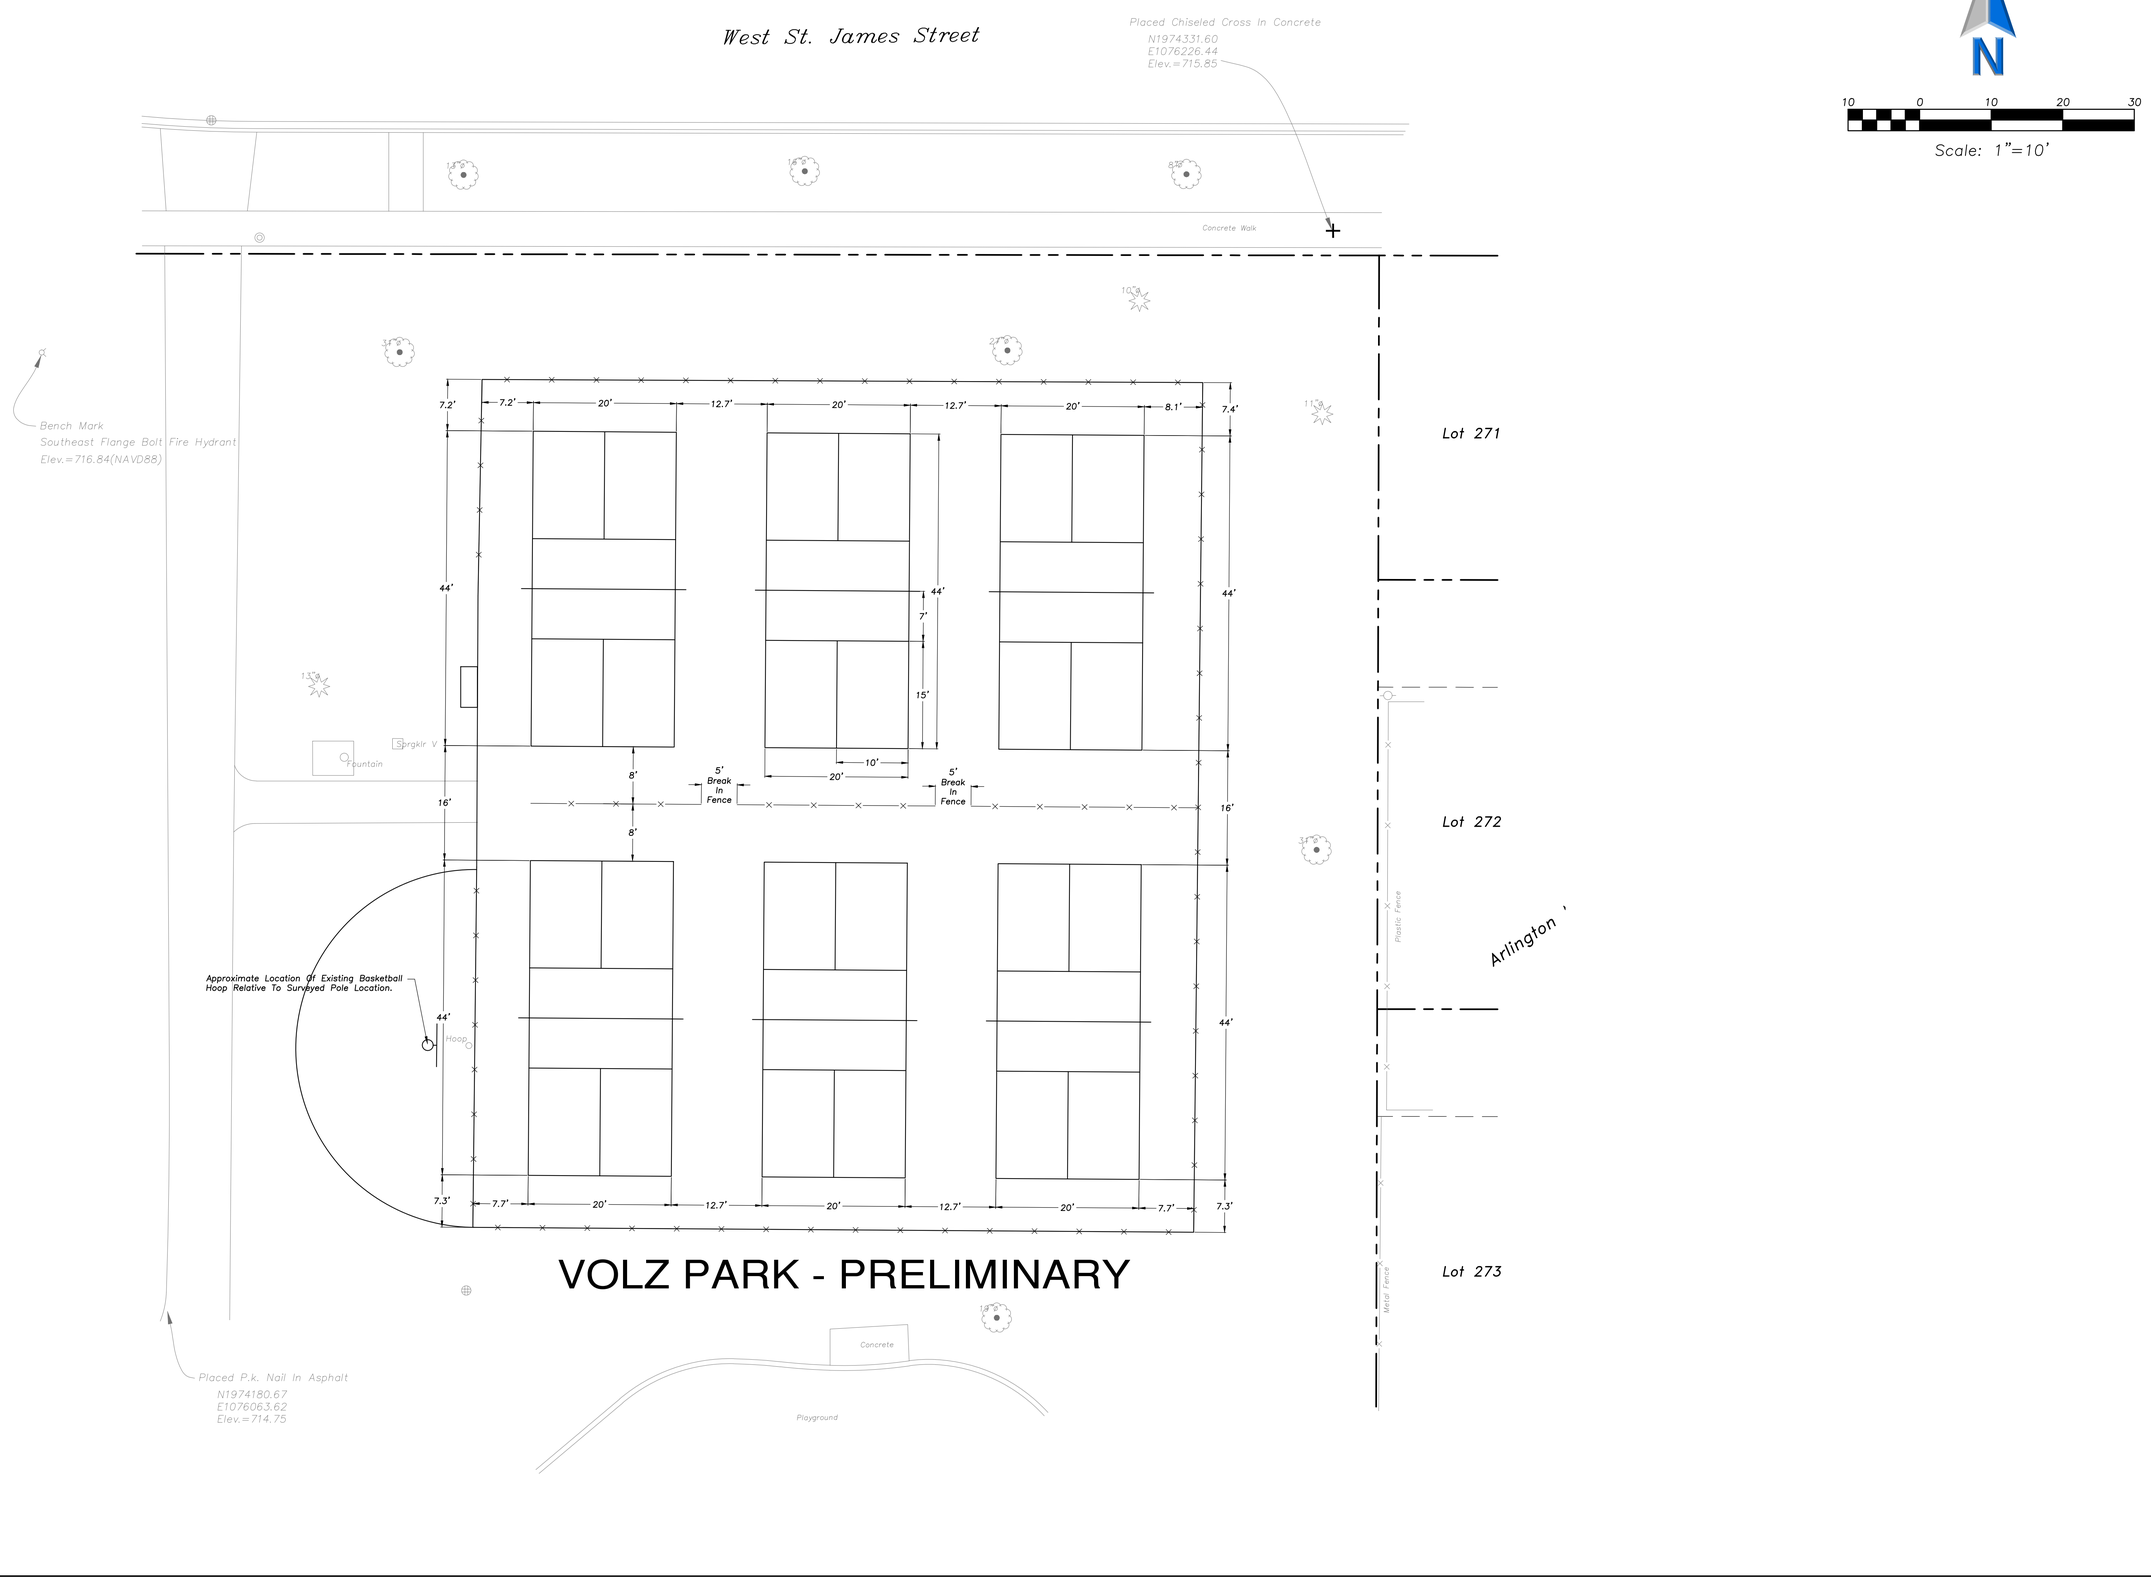

VOLZ PARK - PRELIMINARY

ERIKSSON ENGINEERING ASSOCIATES, LTD.
145 COMMERCE DRIVE, SUITE A
GRAYSLAKE, ILLINOIS 60030
PHONE (847) 223-4804
FAX (847) 223-4864
EMAIL INFO@EEA-LTD.COM
PROFESSIONAL DESIGN FIRM
LICENSE NO. 184-003220
EXPIRES: 04/30/2021

PROJECT TITLE
PROJECT TITLE
ADDRESS
CITY, ILLINOIS

Reserved for Seal:

No.	Date	Description
1	XX/XX/XX	XXXXXXXX

© ERIKSSON ENGINEERING ASSOCIATES, LTD., 2020
THIS PLAN & DESIGN ARE THE PROPERTY OF ERIKSSON ENGINEERING ASSOCIATES, LTD. AND SHALL NOT BE REPRODUCED, PUBLISHED OR USED IN ANY WAY WITHOUT THE WRITTEN CONSENT OF ERIKSSON ENGINEERING ASSOCIATES, LTD.

Design By:	Approved By:	Date:
XXX	XXX	XX/XX/XX

Sheet Title:

SITE GEOMETRY PLAN

Sheet No:

C200.B